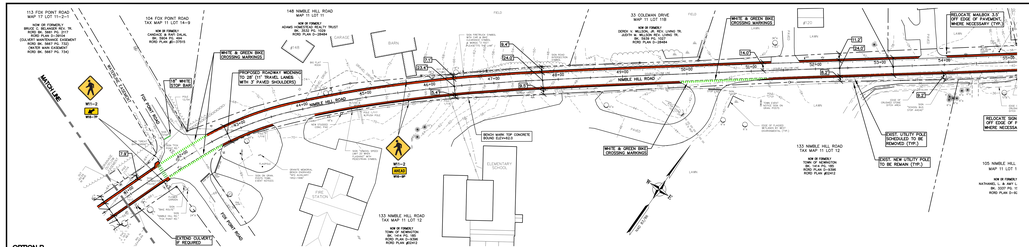

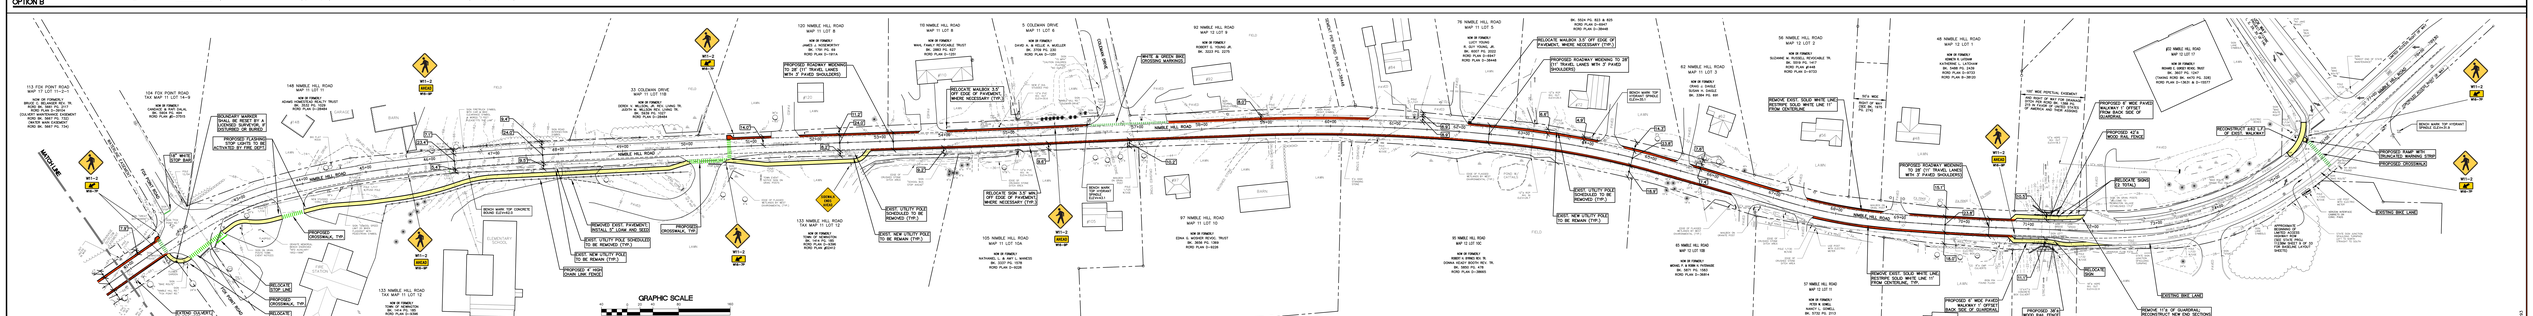

AITUS ENGINEERING, INC.

117 Court Street
(603) 431-7270
Portsmouth, NH 03801
www.aitus-eng.com

NIMBLE HILL SAFETY LANES

NIMBLE HILL ROAD
NEWINGTON, NH

RENDERING - 2

SCALE: 1" = 40'
DATE: JULY 24, 2020

F-4821