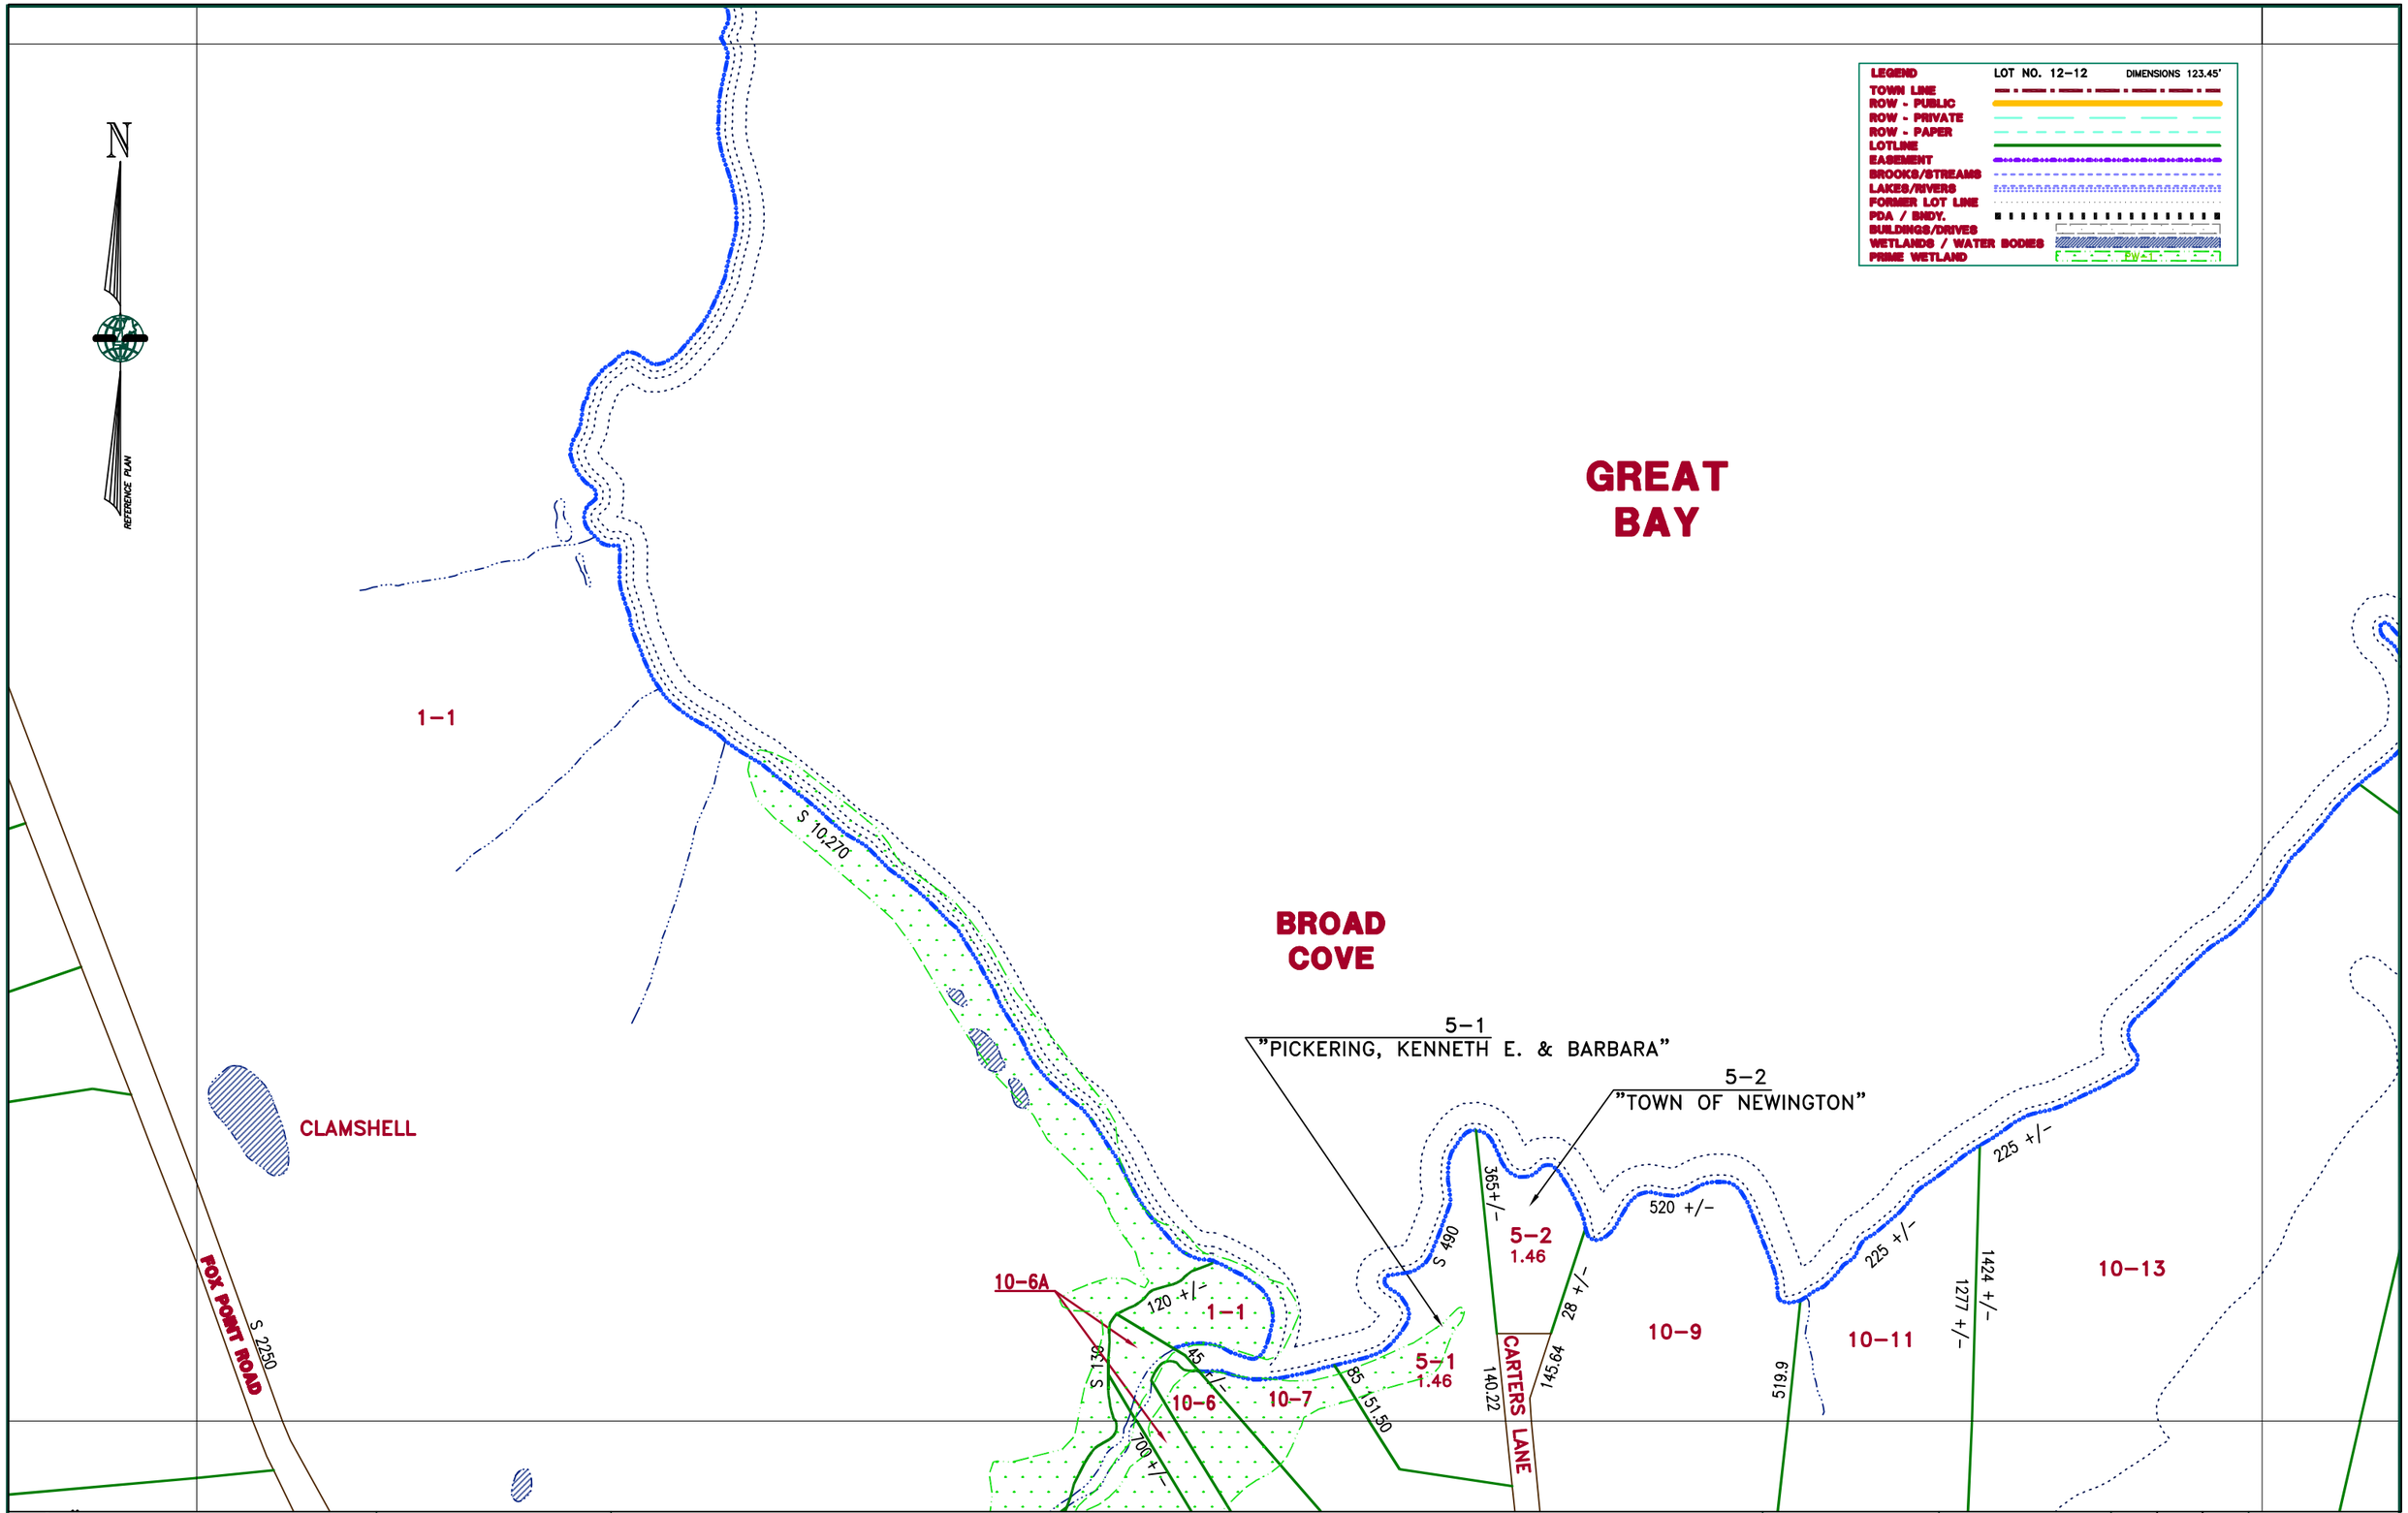

MERIDIAN LAND SERVICES, INC.
31 OLD NASHUA ROAD, AMHERST, N.H. 03110
TEL. 603-672-1441 FAX 603-672-1584
ENGINEERS • LAND SURVEYORS • SCIENTISTS • LAND PLANNERS

THIS DOCUMENT HAS BEEN PREPARED TO SHOW APPROXIMATE LOT LOCATION ONLY. INFORMATION SHOWN IS NOT TO BE USED FOR DEED DESCRIPTIONS.

NEWINGTON, N.H.

TAX MAP SCALE
24"x36" PLOT - 1"=100'
11"x17" PLOT - 1"=220'+/-
JANUARY 17, 2011
DATE OF LATEST REVISION

GRAPHIC SCALE
0 50' 100' 200'
MLS JOB NO. 4171.00

1	2	
4		6
9	10	11

5